BUILDER SHALL VERIFY ALL DIMENSIONS AND CONDITIONS AT TIME OF CONSTRUCTION.

ALL CONSTRUCTION SHALL CONFORM TO THE LATEST EDITION OF THE NC STATE BUILDING CODE.

CODES GOVERN OVER DRAWINGS.

DIMENSIONS GOVERN OVER SCALE.

VERIFY ALL MECHANICAL REQUIREMENTS BEFORE FRAMING.

VUNCANNON DESIGNS DOES NOT ASSUME LIABILITY FOR ANY DEVIATION OF OR CONSTRUCTION METHODS OF THESE PLANS.

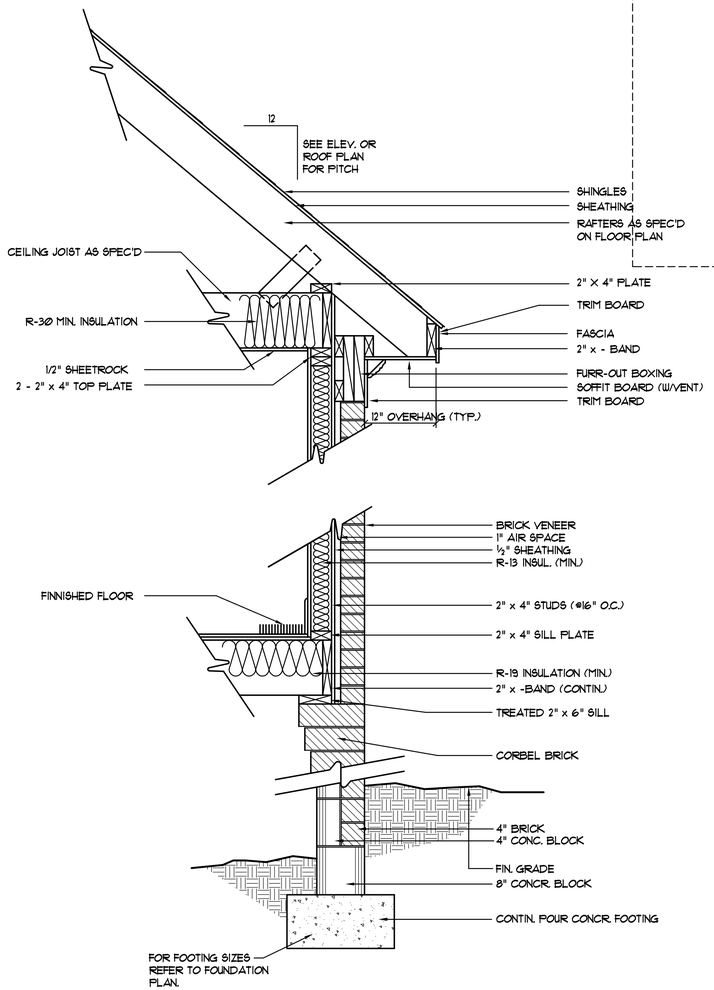

EXTERIOR WALL SECTION

SCALE: 1" = 1'-0"

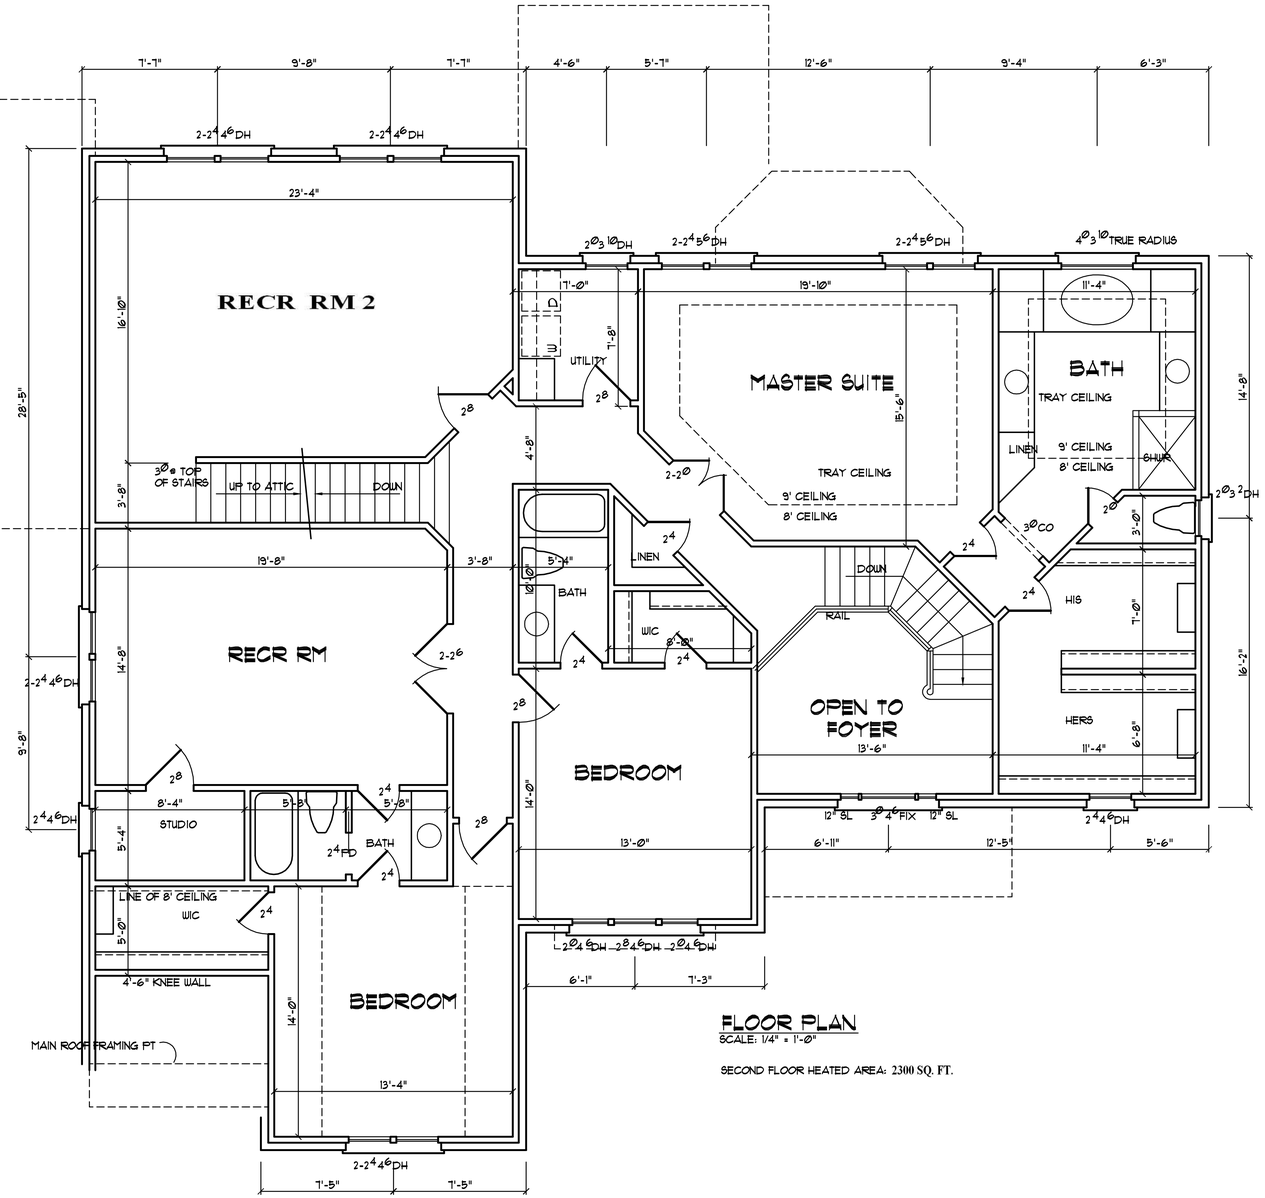

FLOOR PLAN

SCALE: 1/4" = 1'-0"

SECOND FLOOR HEATED AREA: 2300 SQ. FT.

Plan No. 4126-20

Jeff/Lynn Polston
1427 Stone Lion Drive
Fuquay Varina, NC

VUNCANNON DESIGNS
CUSTOM HOME PLANS
FUQUAY-VARINA, NC - (919)-557-7776

DRAWN BY : WRV
CHK'D BY : WRV
DATE : 04/09/12
REVISIONS :

SHEET
A-4

PDF created with pdfFactory trial version www.pdffactory.com