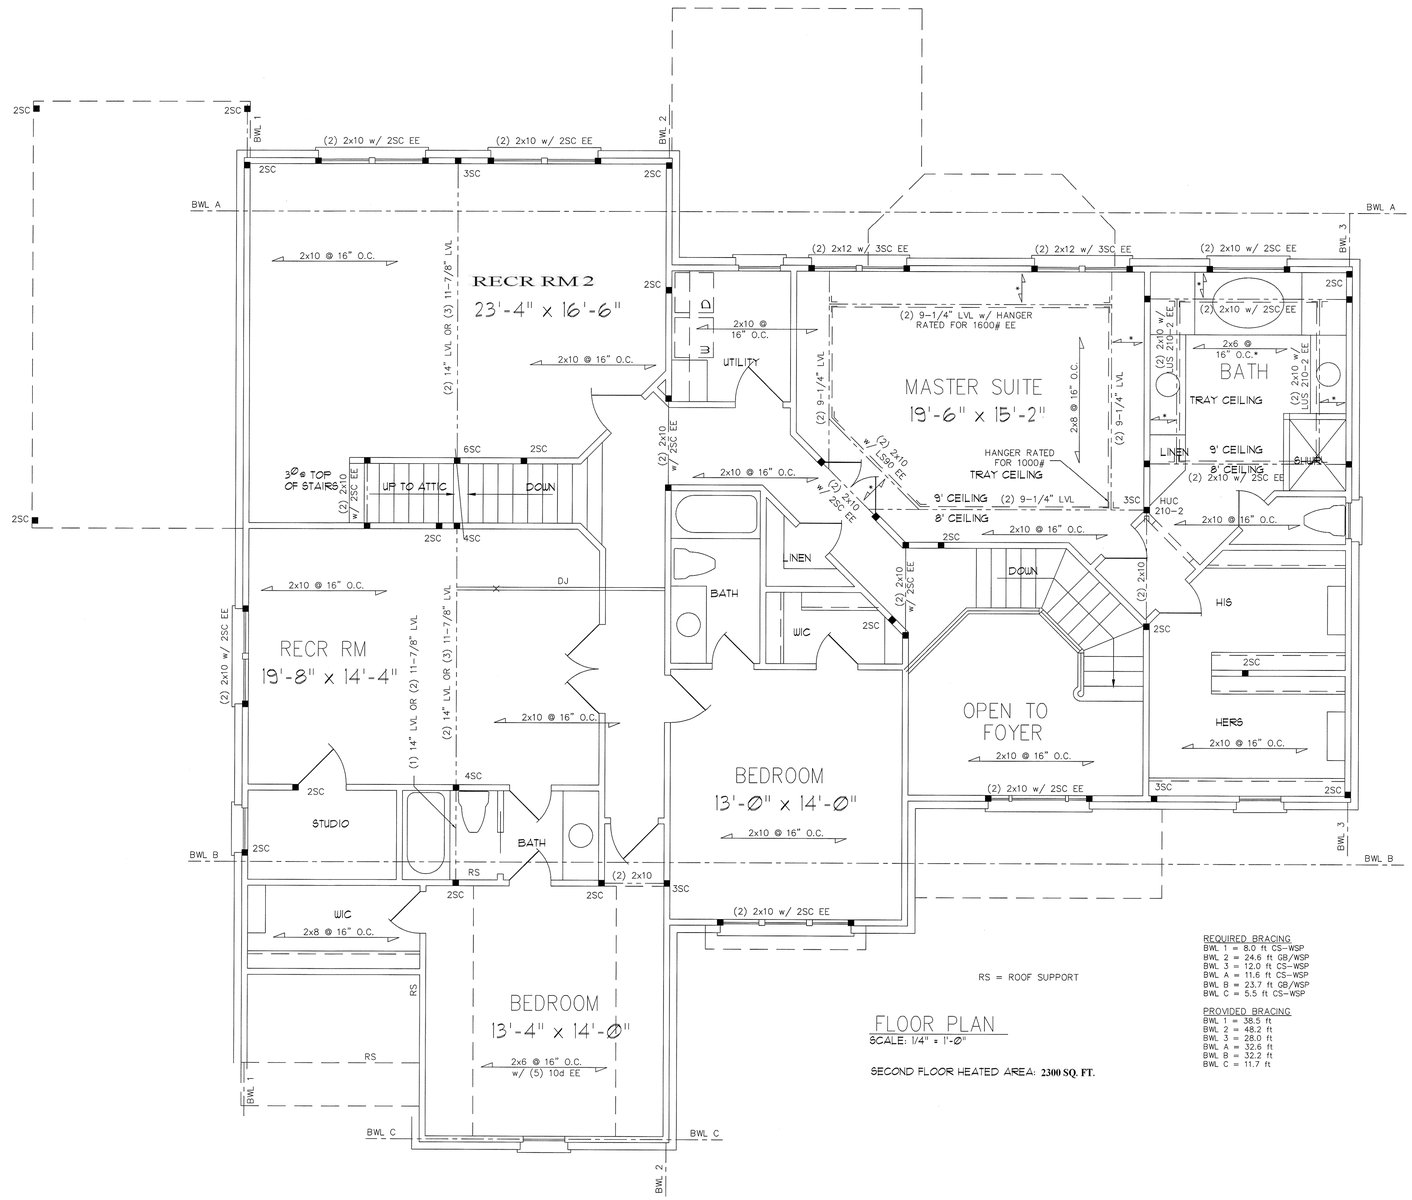

RS = ROOF SUPPORT

FLOOR PLAN

SCALE: 1/4" = 1'-Ø"

SECOND FLOOR HEATED AREA: **2300 SQ. FT.**

REQUIRED BRACING
BWL 1 = 8.0 ft CS-WSP
BWL 2 = 24.6 ft GB/WSP
BWL 3 = 12.0 ft CS-WSP
BWL A = 11.6 ft CS-WSP
BWL B = 23.7 ft GB/WSP
BWL C = 5.5 ft CS-WSP

PROVIDED BRACING
BWL 1 = 38.5 ft
BWL 2 = 48.2 ft
BWL 3 = 28.0 ft
BWL A = 32.6 ft
BWL B = 32.2 ft
BWL C = 11.7 ft

*Engineers seal does not include construction means, methods, techniques, sequences, procedures or safety precaution.
*Any deviations or discrepancies on plans are to be brought to the immediate attention of Tyndall Engineering & Design, P.A. Failure to do so will void Tyndall Engineering & Design, P.A. liability.
*Please review these documents carefully. Tyndall Engineering & Design, P.A. will interpret that all dimensions, recommendations, etc. presented in these documents were deemed acceptable once construction begins.

JAMES PATRICK TYNDALL PROFESSIONAL SEAL 024969 ENGINEER
PRENTICE A. TYNDALL JR.
4/9/12

TYNDALL ENGINEERING & DESIGN, P.A.
T 919 773-1200 • F 919 773-9658
1707 Farm Lake Drive • Holly Springs, NC 27540
99 Shipwash Drive • Garner, NC 27529
www.tyndallengineering.com

Client: JEEF & LYNN POLSTON
1707 FARM LAKE DRIVE
HOLLY SPRINGS, NC 27540

Plan: POLSTON RESIDENCE
VUNCANNON DESIGNS

SECOND FLOOR FRAMING PLAN

Project #:	1201-010129
Date:	04-09-12
Drawn/Design By:	AWL
DWG. Checked By:	PAT
Scale:	1/4" = 1'-0"

REVISIONS

No.	Date:	Remarks
1		
2		
3		
4		

Sheet Number

S3

of 4

FILENAME: \\MAIN\DATA_RESIDENTIAL ENGINEERING\2012 STRUCTURAL PROJECTS\1201-010129 VUNCANNON DESIGN - POLSTON\1201-010129.DWG SAVED BY: TYNDALL ENGINEERING LAST PLOT DATE:4/9/2012 2:13 PM