FILENAME: \\MAIN\DATA_RESIDENTIAL ENGINEERING\2012 STRUCTURAL PROJECTS\1201-010129 VUNCANNON DESIGN - POLSTON\1201-010129.DWG SAVED BY: TYNDALL ENGINEERING LAST PLOT DATE:4/9/2012 2:13 PM

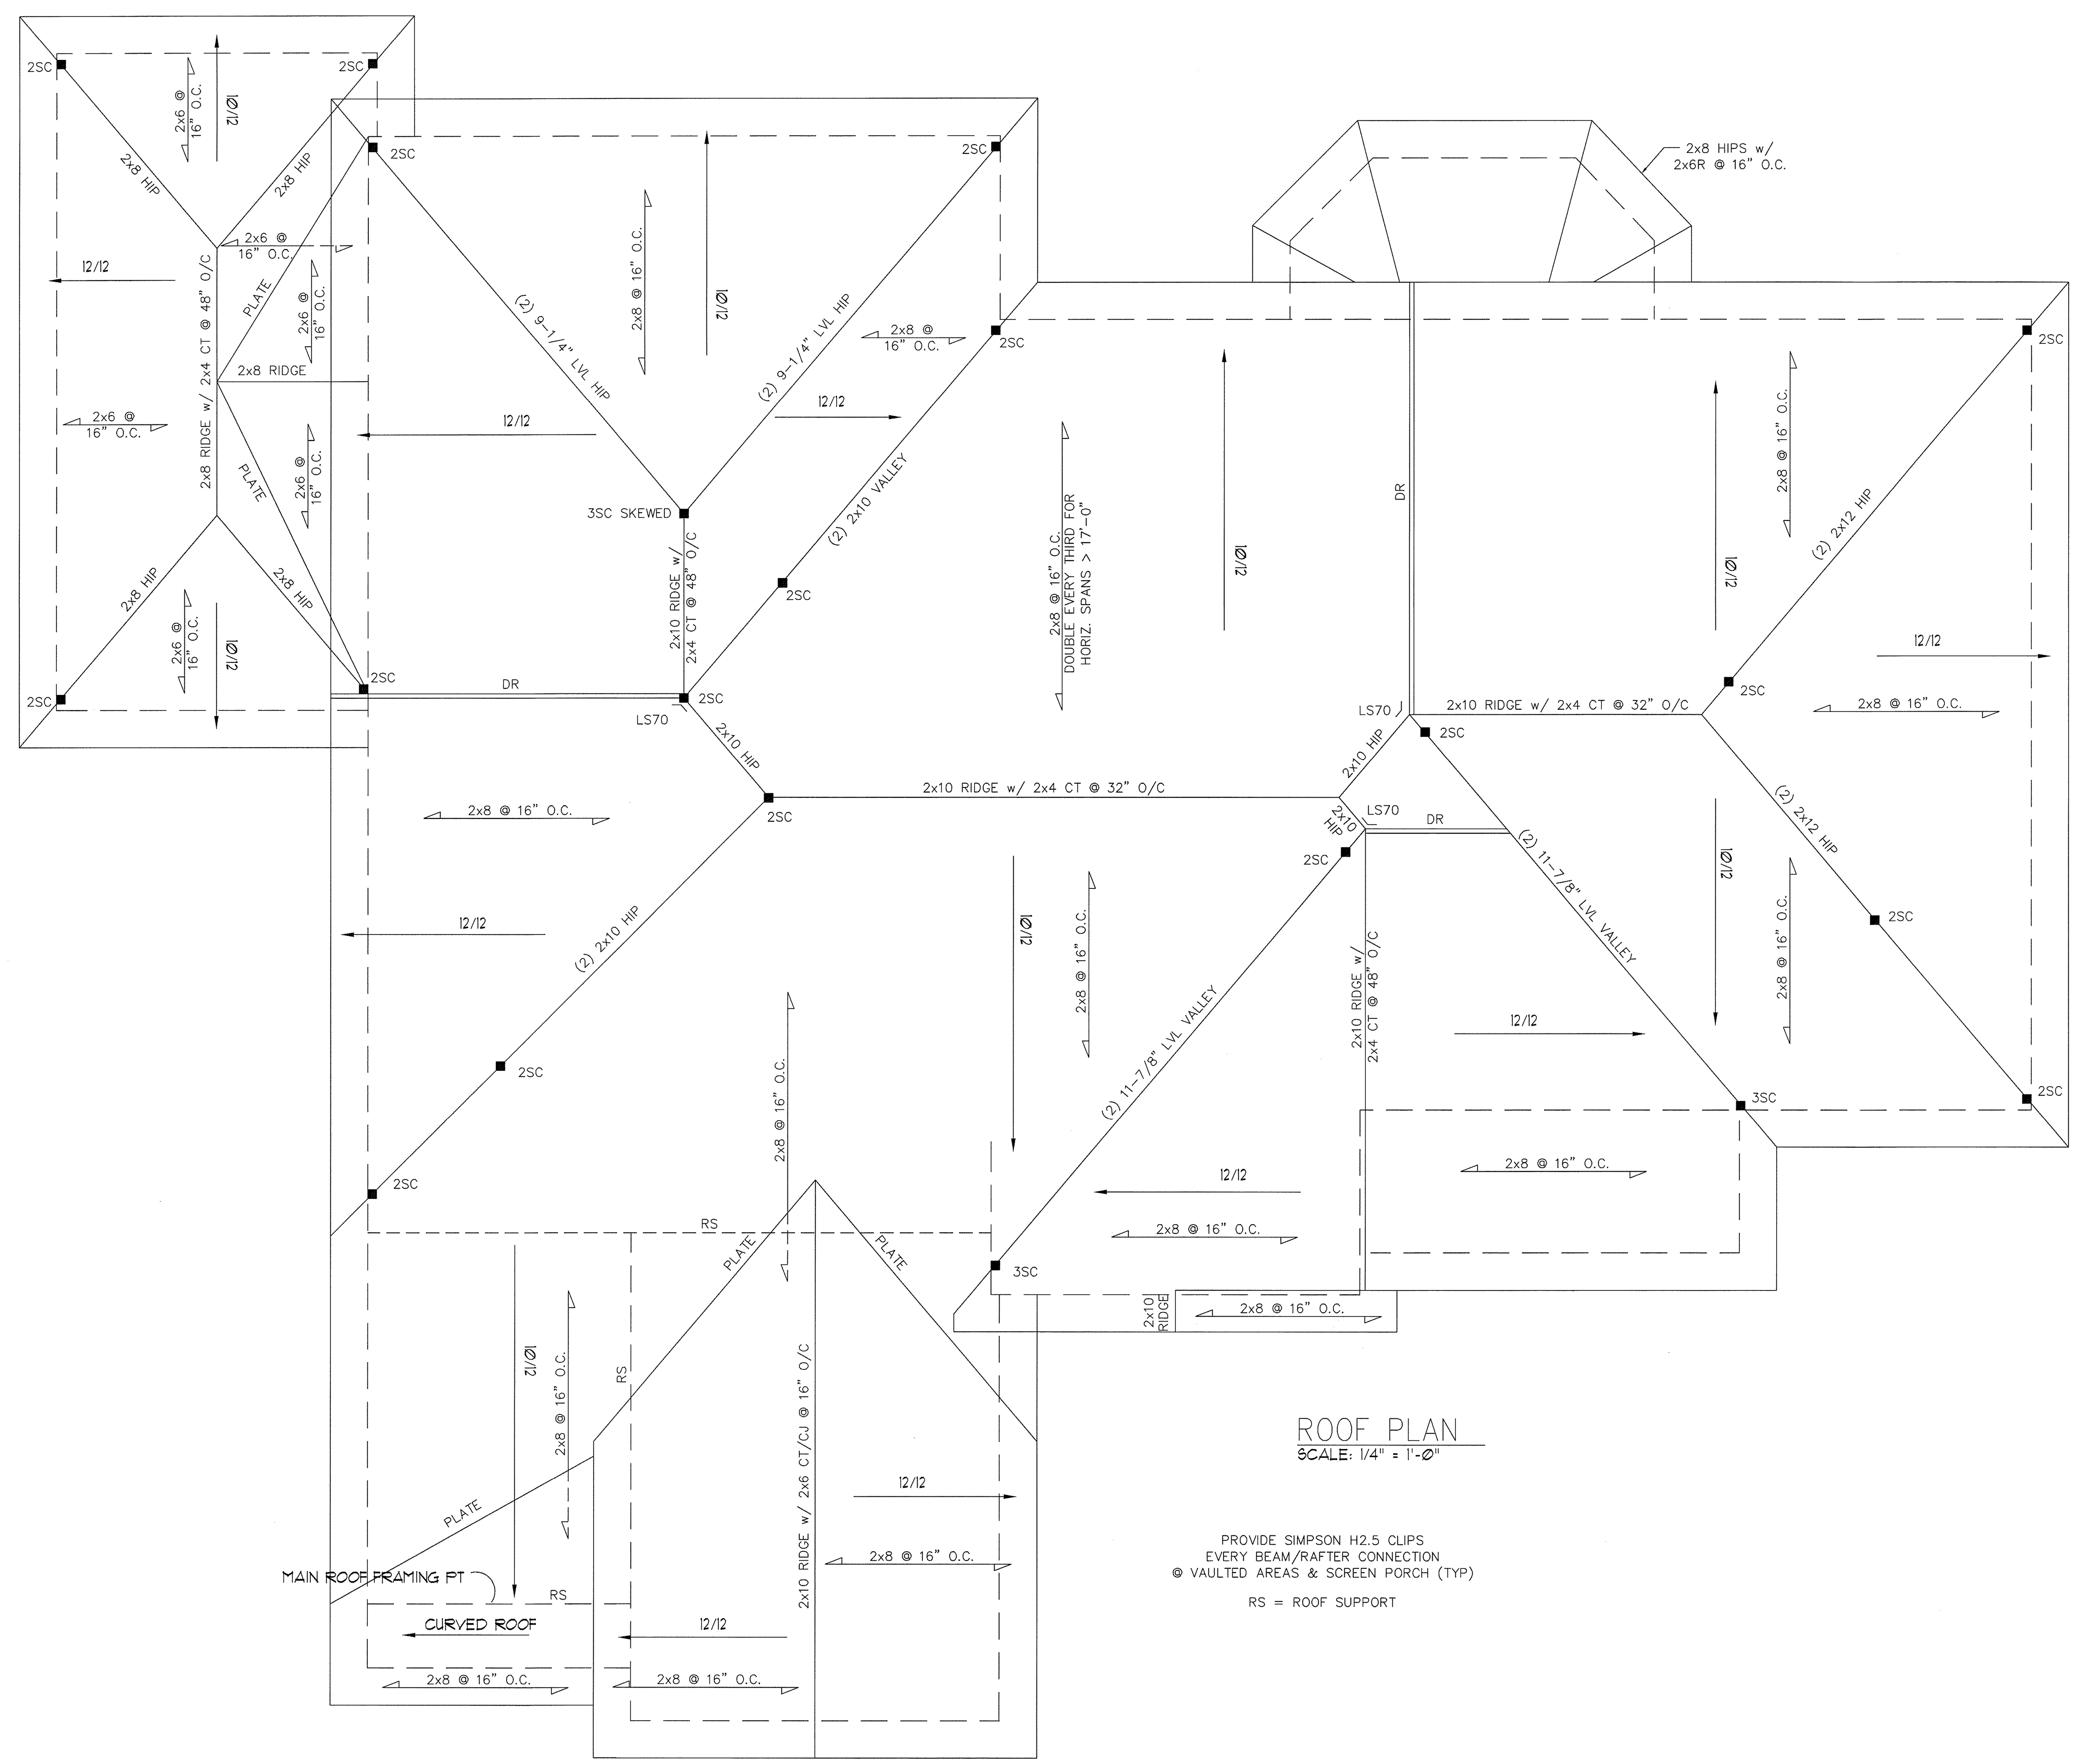

ROOF PLAN
SCALE: 1/4" = 1'-0"

PROVIDE SIMPSON H2.5 CLIPS
EVERY BEAM/RAFTER CONNECTION
@ VAULTED AREAS & SCREEN PORCH (TYP)

RS = ROOF SUPPORT

*Engineers seal does not include construction means, methods, techniques, sequences, procedures or safety precaution.
*Any deviations or discrepancies on plans are to be brought to the immediate attention of Tyndall Engineering & Design, P.A. Failure to do so will void Tyndall Engineering & Design, P.A. liability.
*Please review these documents carefully. Tyndall Engineering & Design, P.A. will interpret that all dimensions, recommendations, etc. presented in these documents were deemed acceptable once construction begins.

TYNDALL
ENGINEERING & DESIGN, P.A.
t 919 773-1200 • f 919 773-9658
69 Shipwash Drive • Garner • North Carolina • 27529
www.tyndallengineering.com

Client:
JEEF & LYNN POLSTON
1707 FARM LAKE DRIVE
HOLLY SPRINGS, NC 27540

Plan:
POLSTON RESIDENCE
VUNCANNON DESIGNS

ROOF PLAN

Project #:	1201-010129
Date:	04-09-12
Drawn/Design By:	AWL
DWG. Checked By:	PAT
Scale:	1/4" = 1'-0"

REVISIONS

No.	Date:	Remarks
1		
2		
3		
4		

Sheet Number

S4

of 4